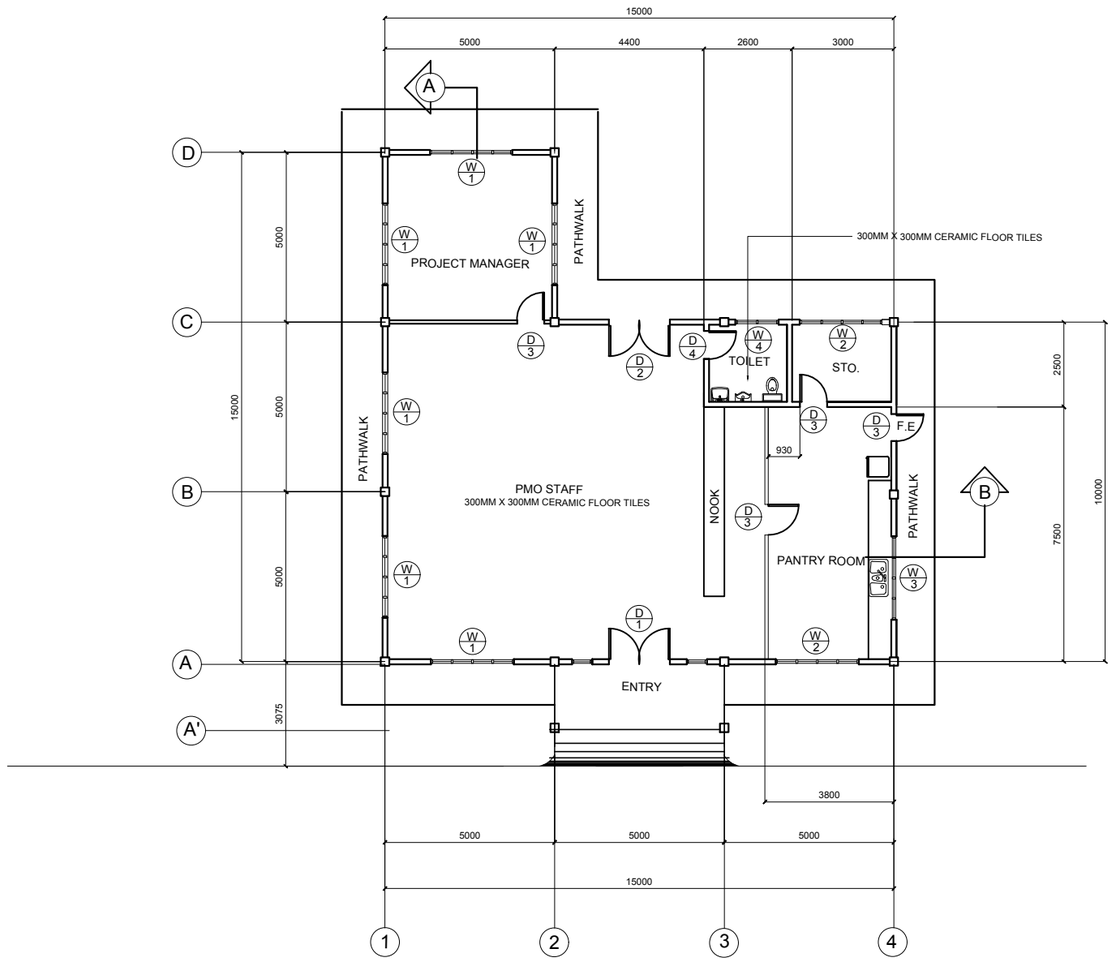

FLOOR PLAN

SCALE : 1:100 MTS

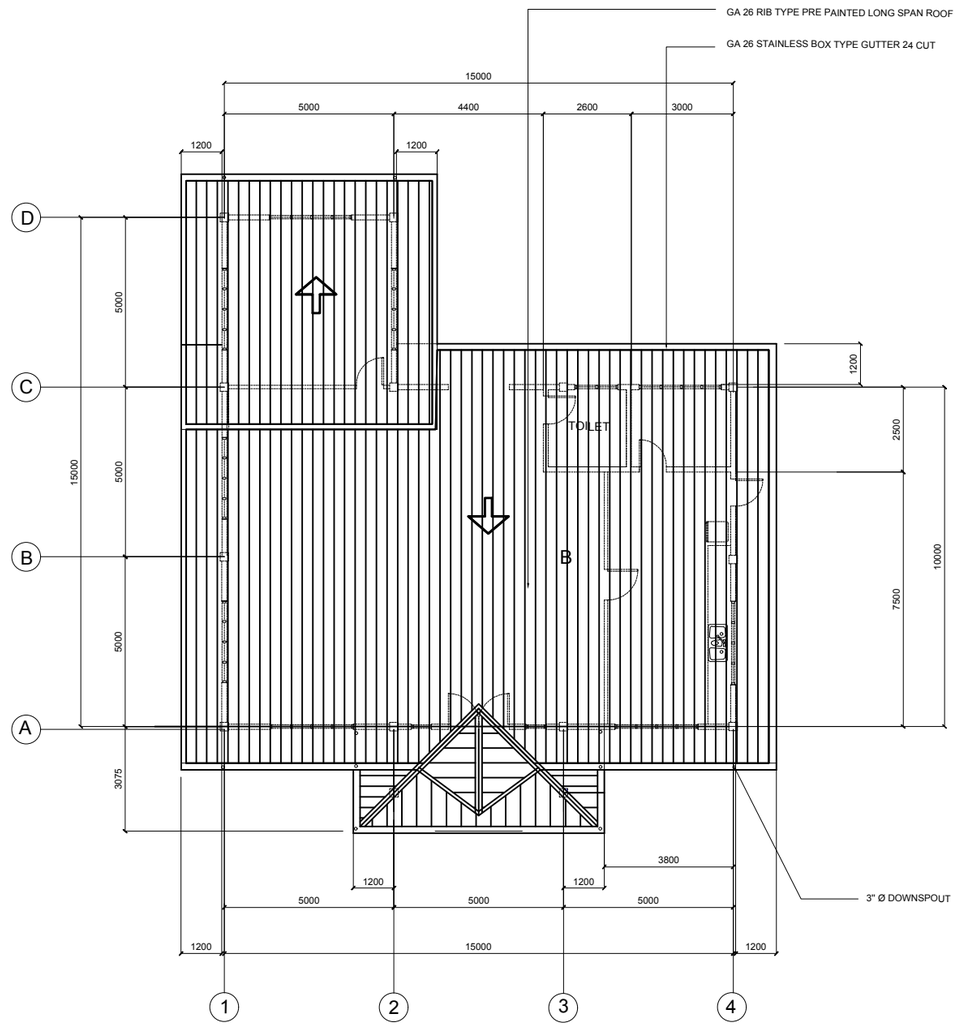

ROOF PLAN

SCALE : 1:100 MTS

	PROJECT / LOCATION:	DESIGN STAFF:	RECOMMENDING APPROVAL:	APPROVED BY:	REMARKS/REVISED:	DISCIPLINE:	SHEET NO.:
C:\Documents and Settings\opdelarosa\Desktop\2017 filestower & cdc\CIAC LOGO.JPG	PMO BUILDING	OPD RHL	**FEDERICO G. GARCIA Jr.** OIC - EMD	**DAN A. BAUTISTA** VP-OPERATION MANAGEMENT GROUP			A-2