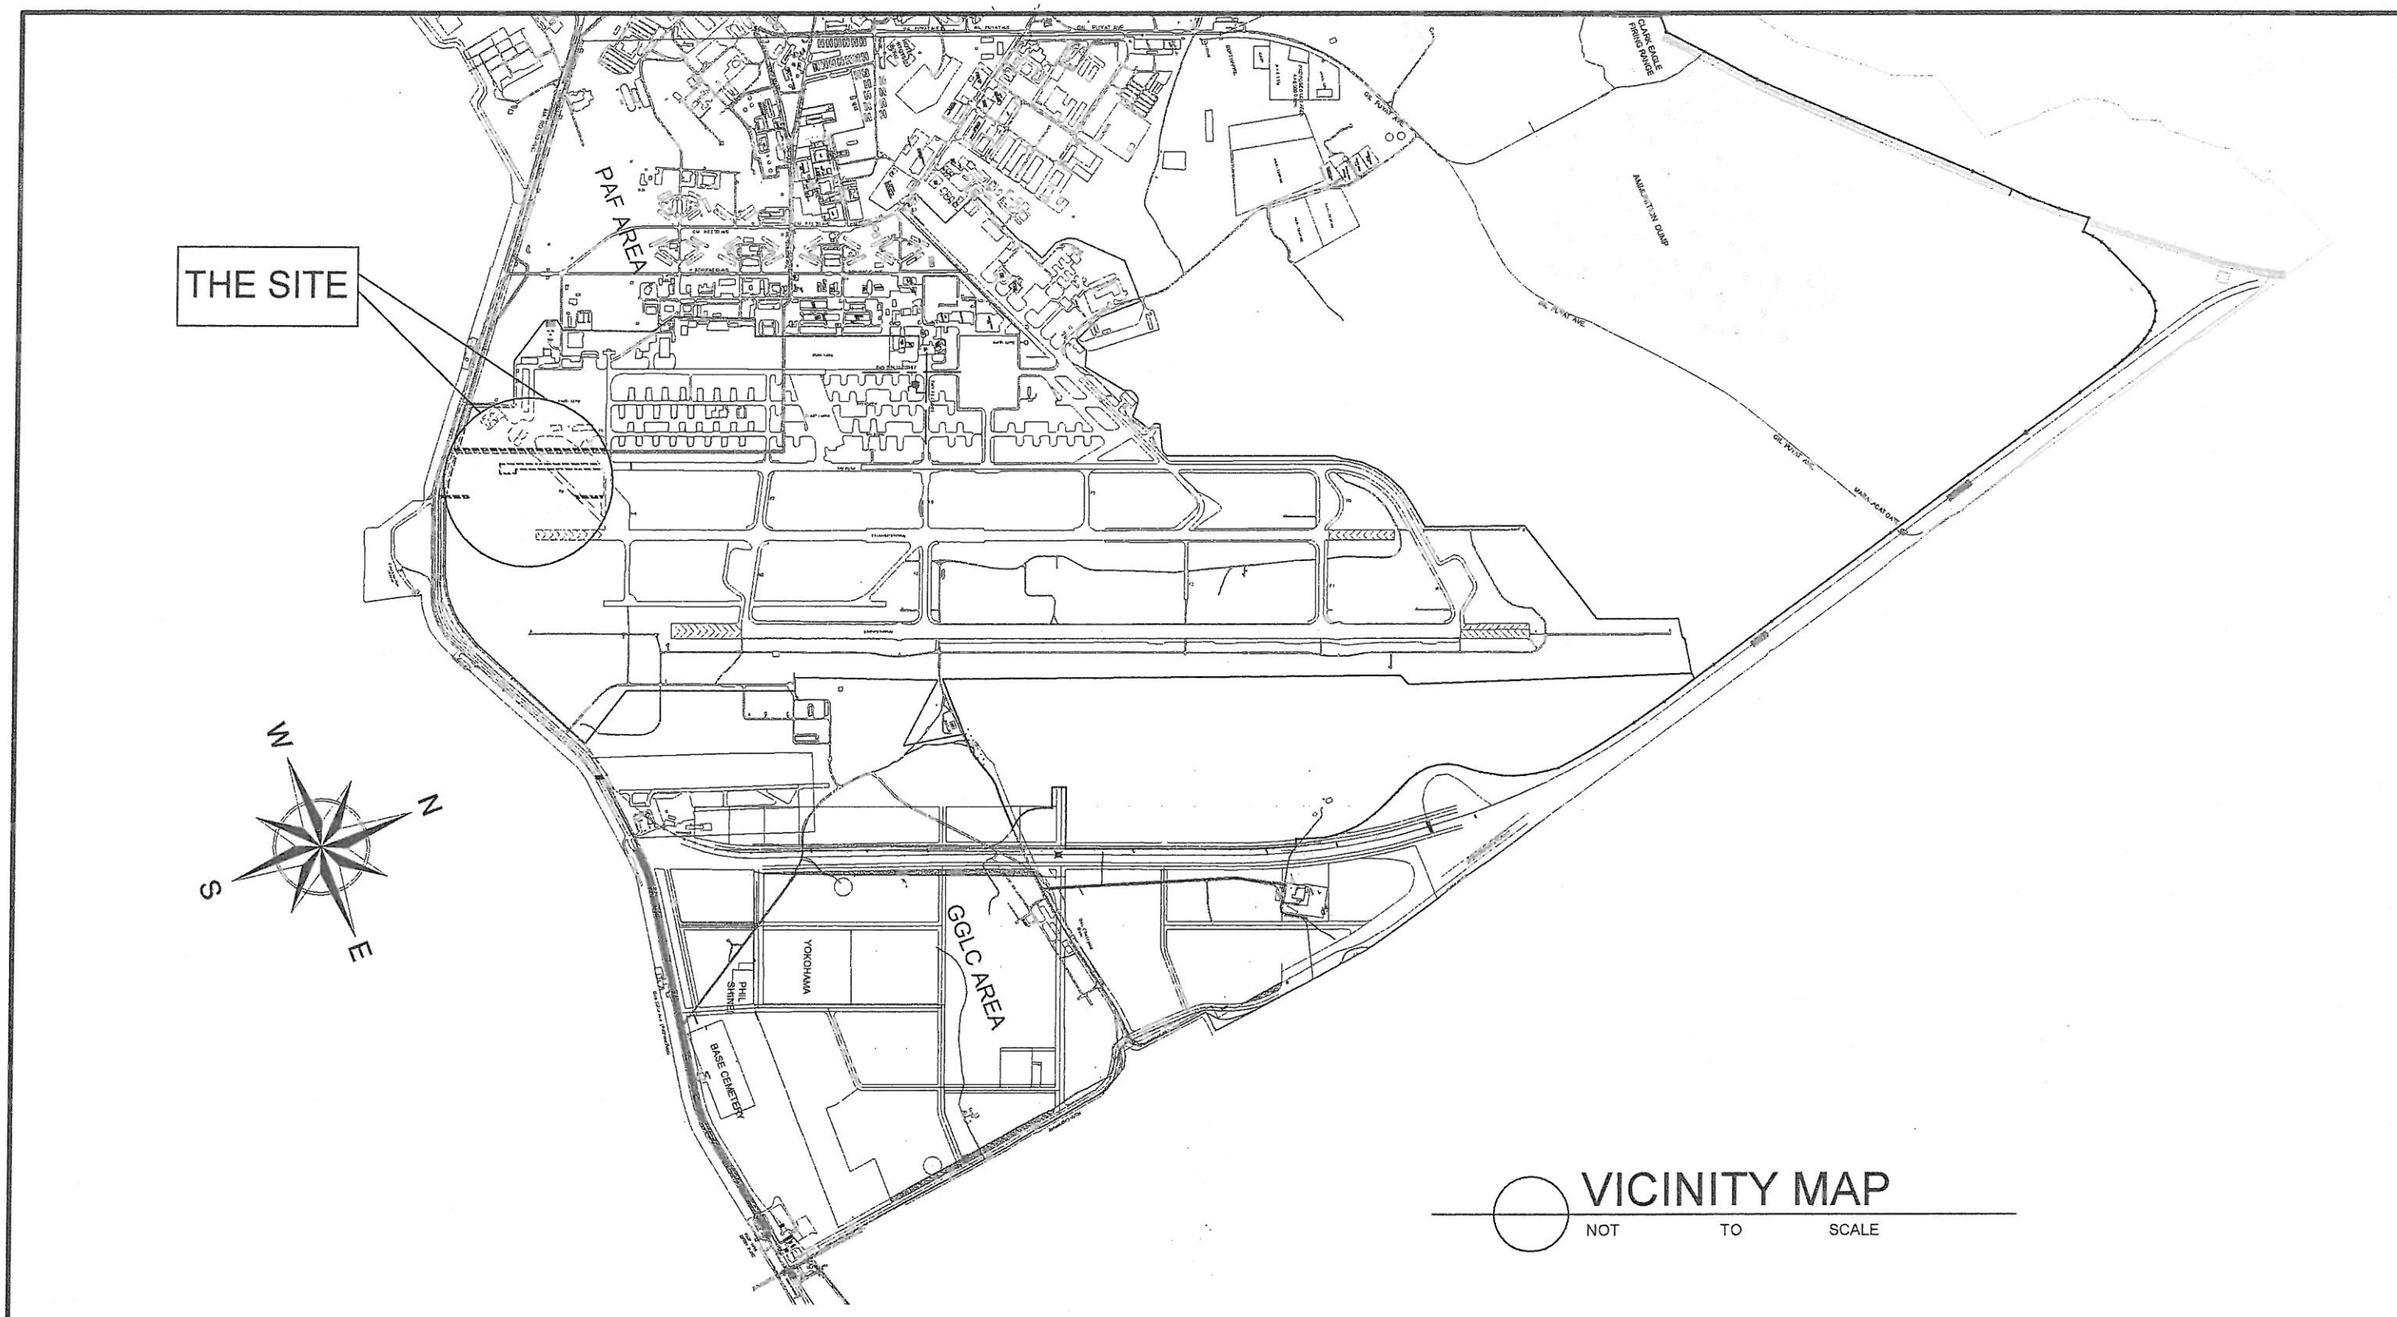

VICINITY MAP

NOT TO SCALE

	PROJECT / LOCATION:	SUBMITTED BY:	RECOMMENDING APPROVAL:	APPROVED BY:	REMARKS/REVISED:	DISCIPLINE:	SHEET NO.:
CLARK INTERNATIONAL AIRPORT	CONSTRUCTION OF TAXIWAY AND ACCESS ROAD AT CLARK INTERNATIONAL SOUTH - END AREA AIRSIDE AREA, CIVIL AVITION COMPLEX CLARK FREEPORT ZONE, PAMPANGA	RAMONCITO D. PAYAD SUPERVISOR - CIVIL WORKS	FEDERICO G. GARCIA Jr. MANAGER - EMD	RAUL L. DEL ROSARIO VP - AOMG		CIVIL / STRUCTURAL VICINITY MAP	1 1 9

AOM16191851